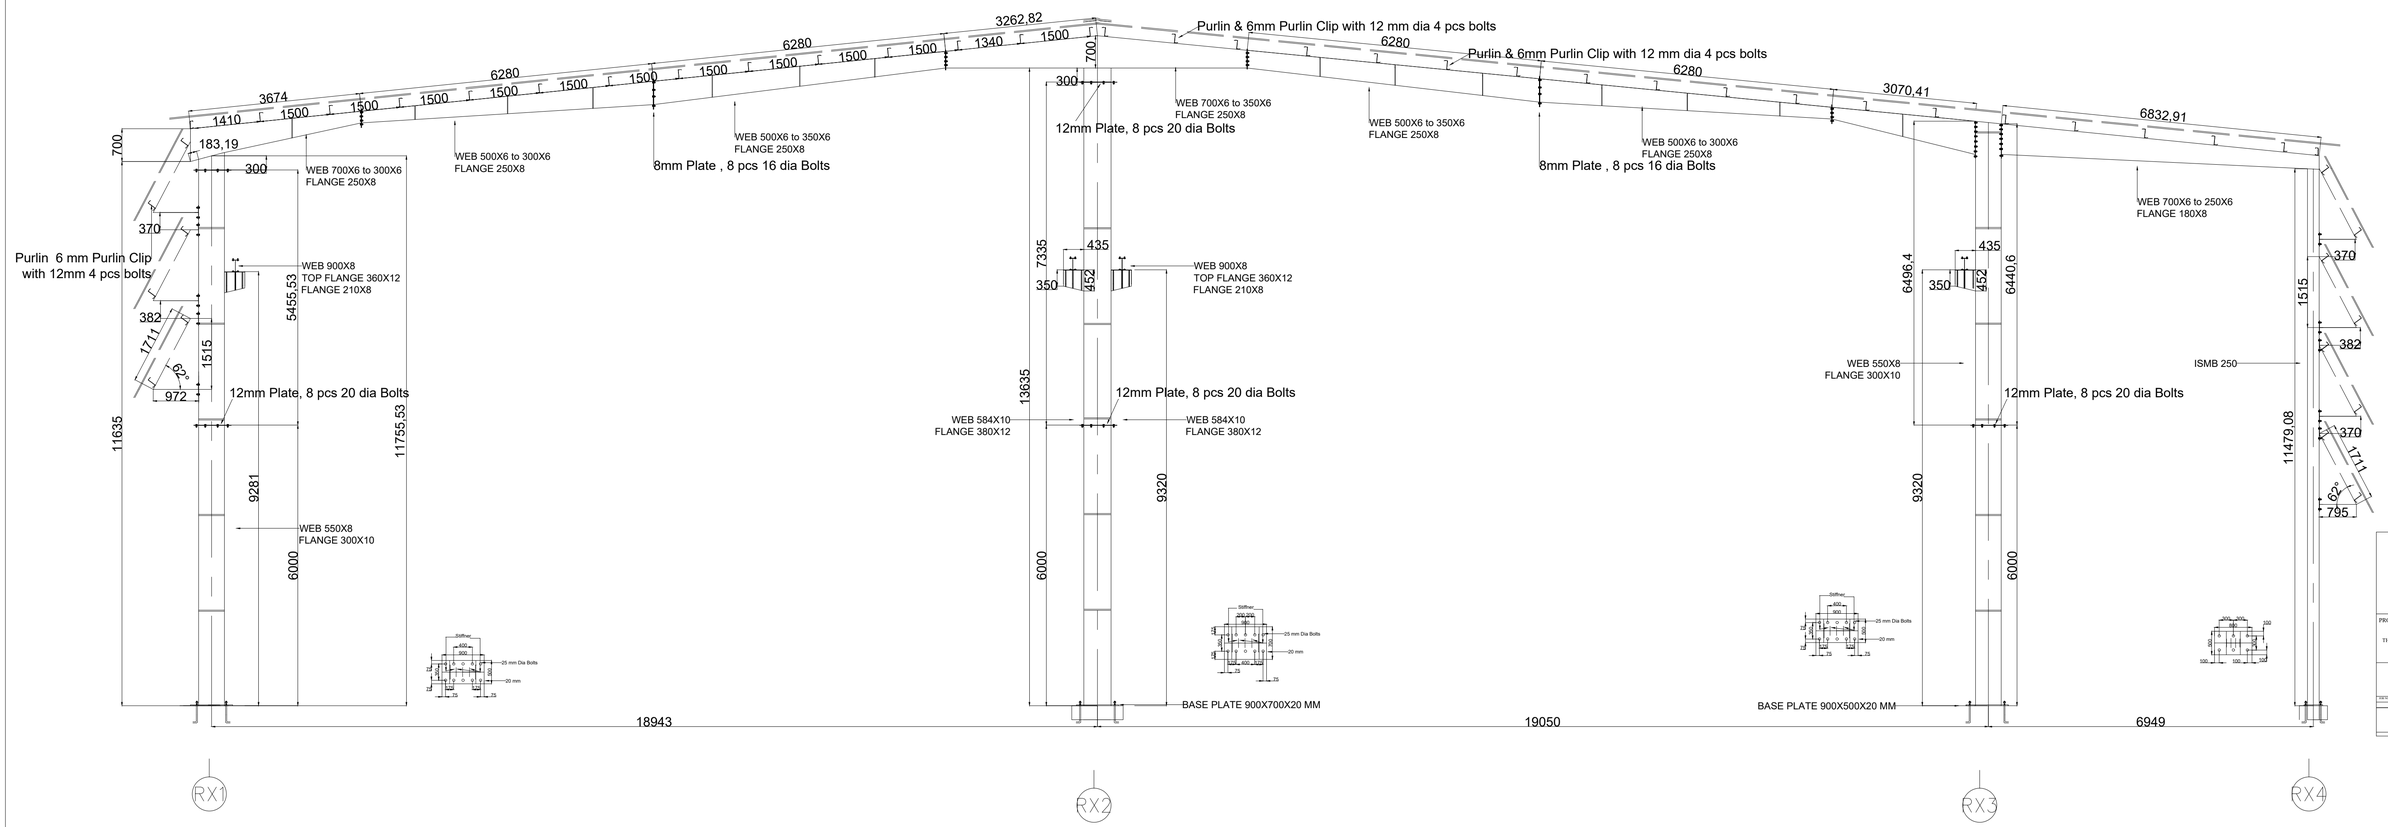

NOTES :-

1. ALL DIMENSIONS ARE IN MM & LEVELS ARE IN M.
2. ALL SECTION BOLT HOLES ARE 24MM DIA AS PER TS.
3. ALL PERMANENT BOLT DETAILS ARE 22 MATRIC & 24 BOLT TS.
4. ALL WELDING SHALL BE DONE AS PER IS:816-1969 WITH IS:814 GRADE 43 ARC STRIP & FLUXED ELECTRODE CODED AS PER IS:814.
5. ALL FILLET WELD SIZES ARE 6 mm & BUTT WELDS ARE 8mm UNLESS OTHERWISE SPECIFIED.
6. WELDED BUTT JOINTS SHALL BE FULL PENETRATION TYPE.
7. PERMANENT WELD SHOWN THUS :- ▲
8. ALL ERECTION WELDS SHALL BE WITH MINIMUM PLACEMENT.
9. SHOP & SITE WELDS SHOWN THUS :- ▽

PROJECT :

THE CLIENT BESCO LIMITED.

MARKING DRAWING OF TRUSS, COLUMN .

DWG NO	DRAG NO	SCALE	SHEET
	17/08/2021	1:100	

CND ENGINEERING PVT. LTD.
CIN: Pending | Pending
Hathijan Road, Shahi Marg, Mehsana
Gujarat - 384002, India (India)

STRUCTURE VIEW